


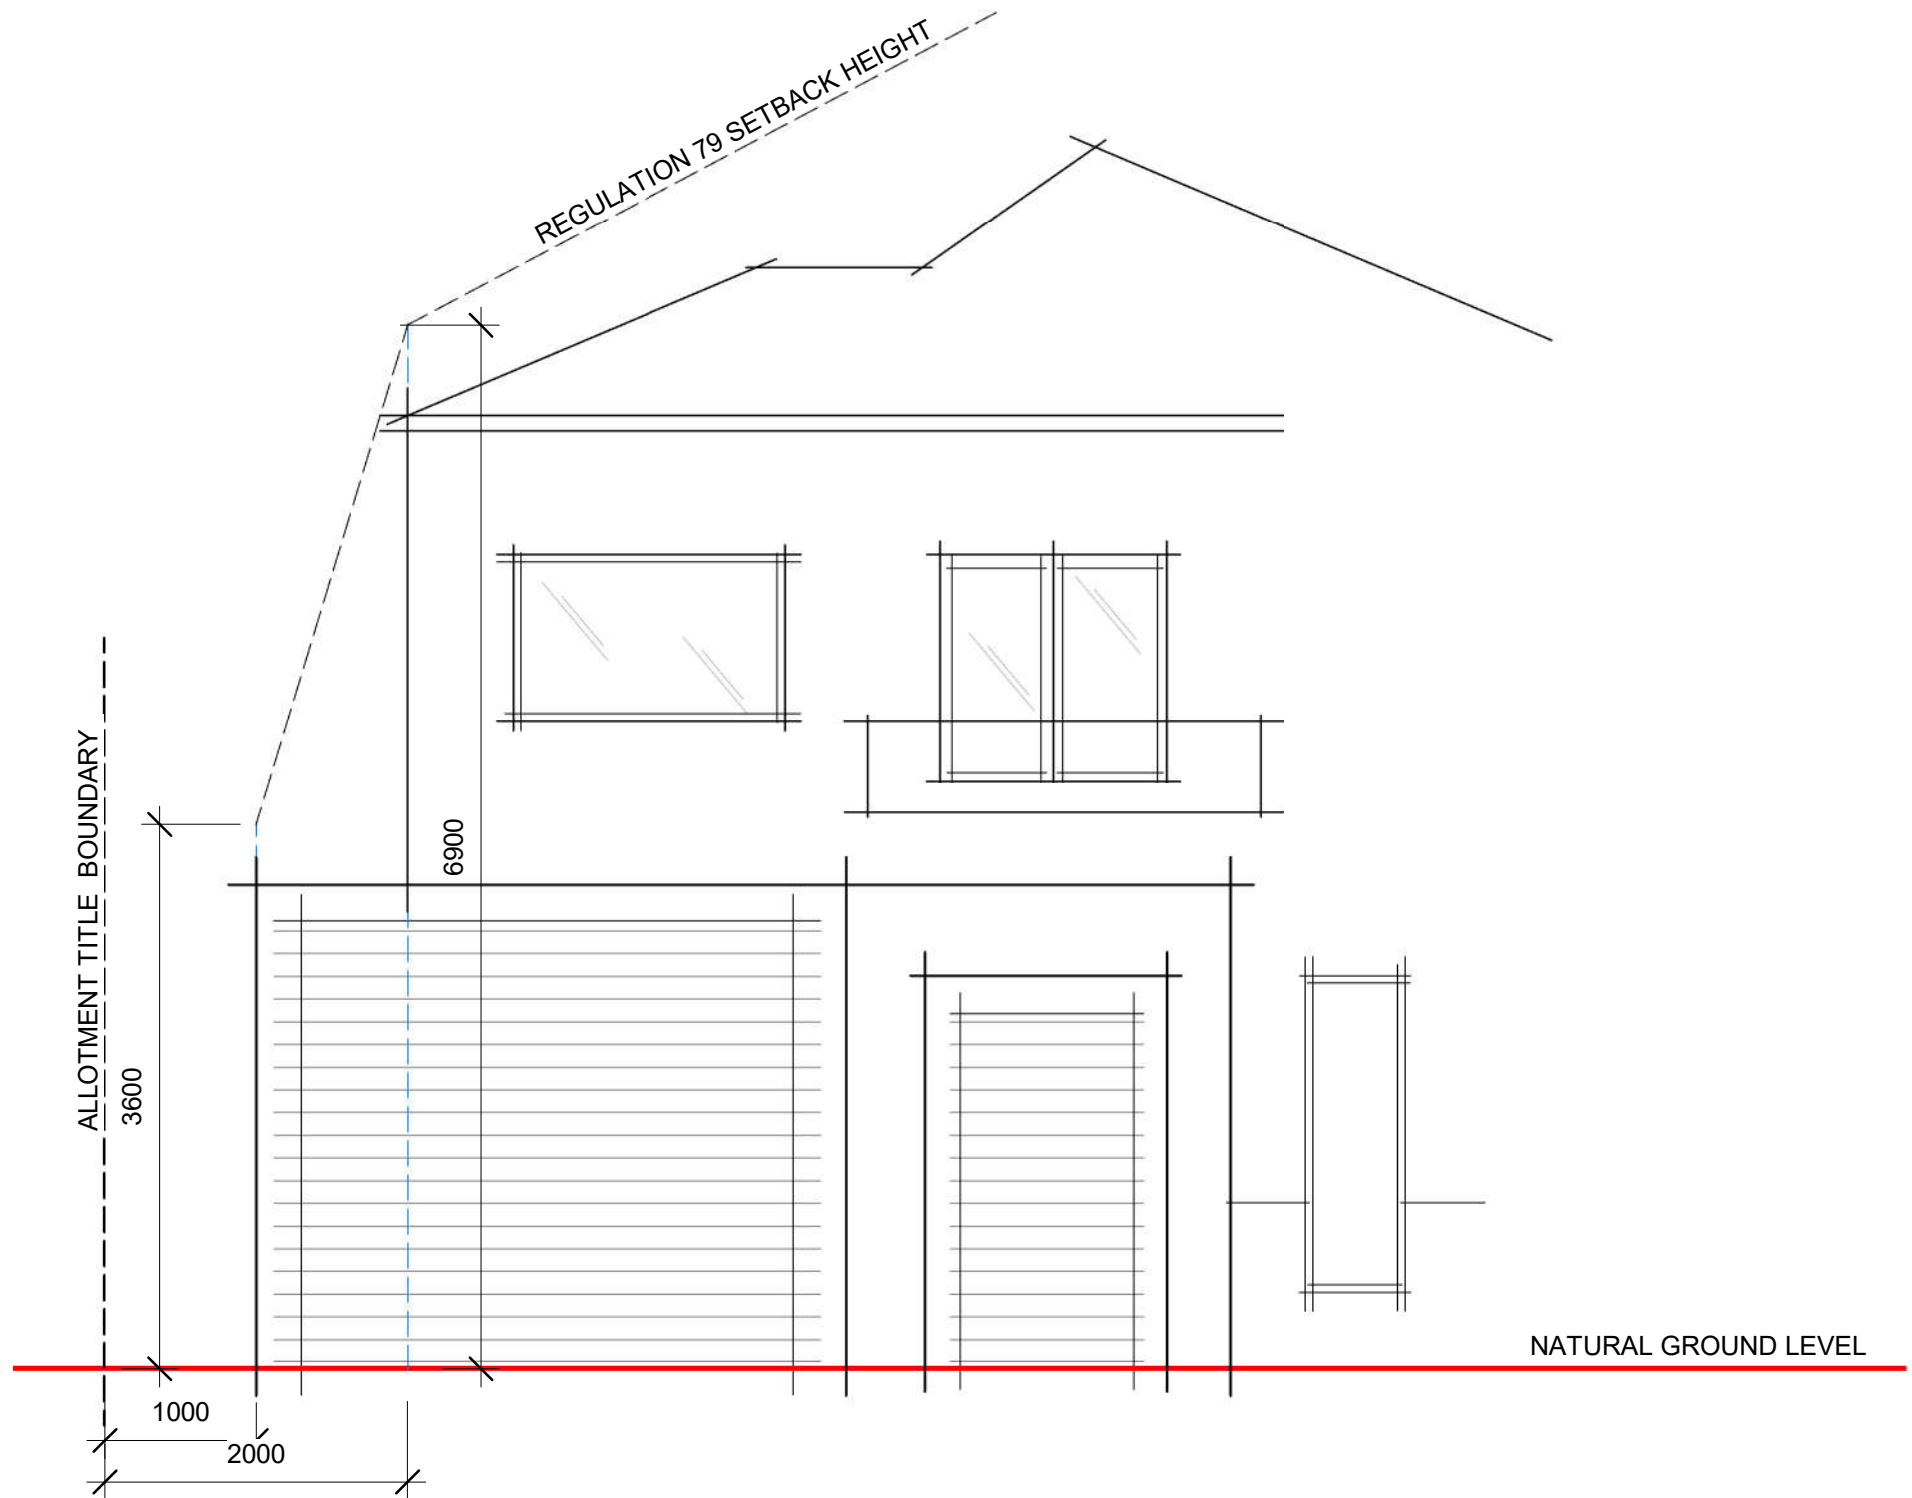

ELEVATION HEIGHT RESTRICTIONS